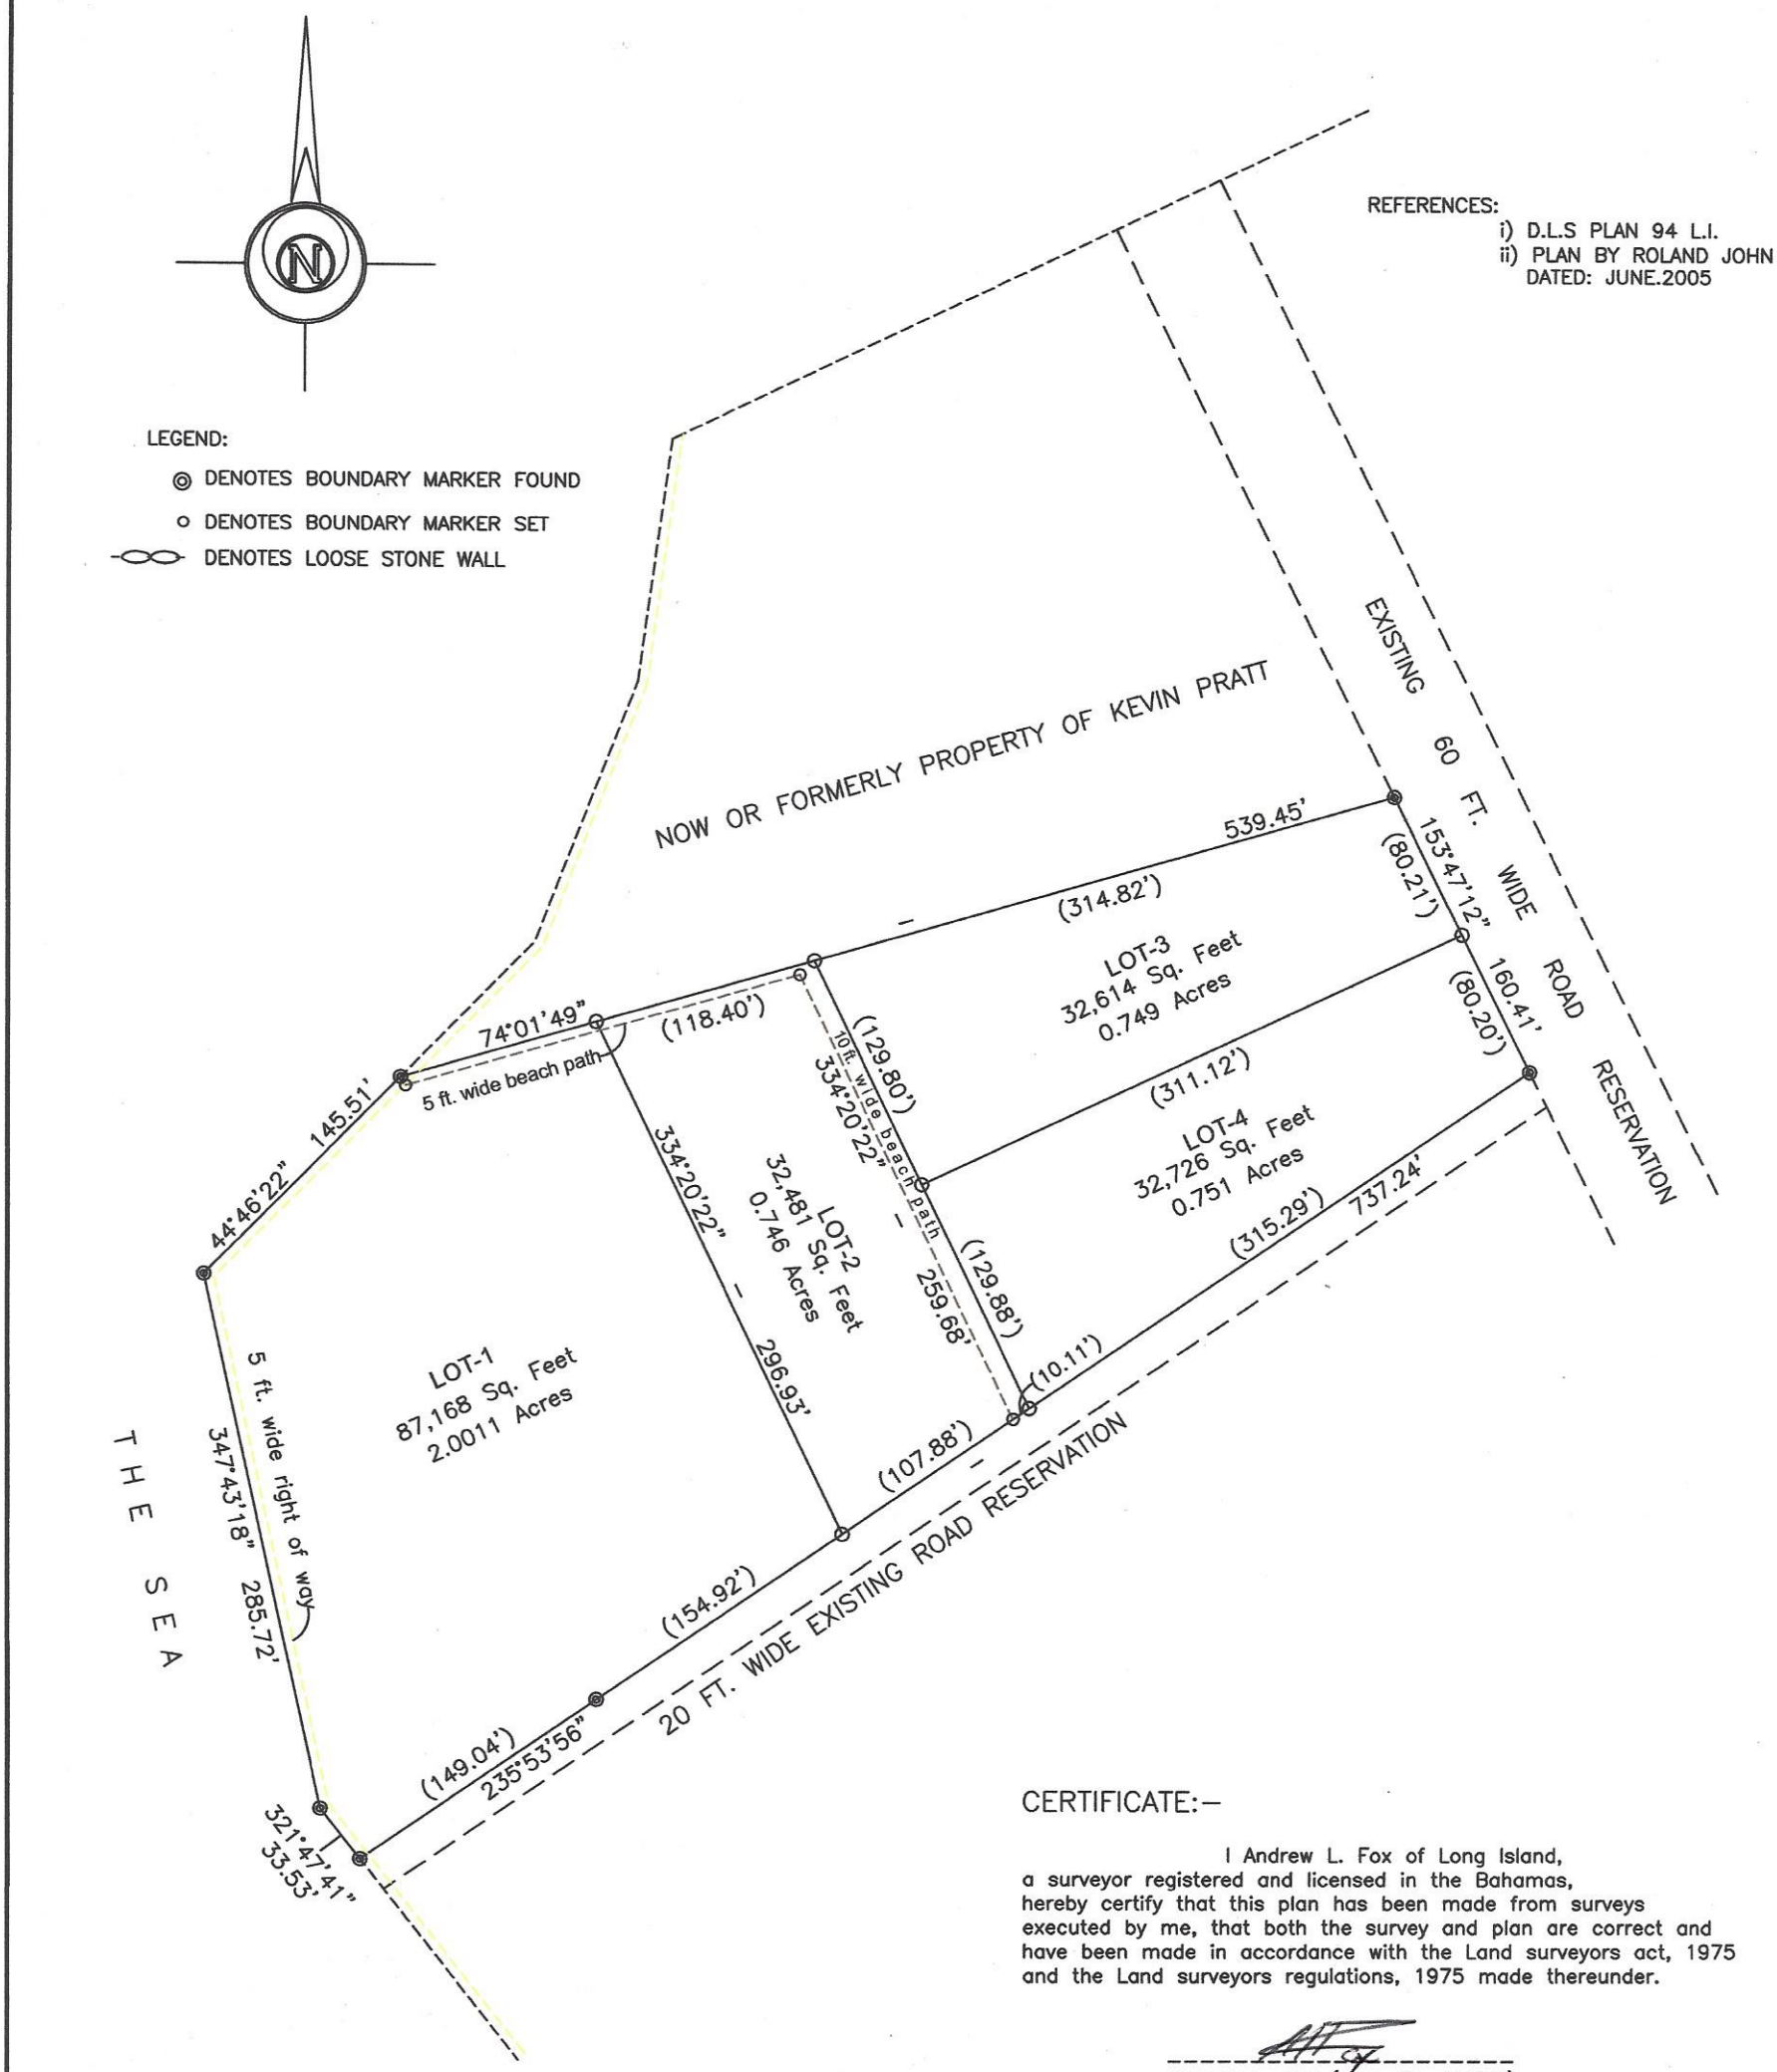

CERTIFICATE:–

I Andrew L. Fox of Long Island,
a surveyor registered and licensed in the Bahamas,
hereby certify that this plan has been made from surveys
executed by me, that both the survey and plan are correct and
have been made in accordance with the Land surveyors act, 1975
and the Land surveyors regulations, 1975 made thereunder.

Andrew L. Fox (Reg. No. P 072)

SURVEY PLAN

SHOWING

FOUR (4) LOTS OF LAND TOTALING 4.247 ACRES
BEING PORTIONS OF CROWN GRANT D–79

SITUATE

ON THE SOUTHWESTERN SIDE OF A 60 FT. WIDE ROAD RESERVATION
WEST OF THE SETTLEMENT OF CABBAGE POINT

LONG ISLAND-BAHAMAS

SURVEYED AT THE INSTANCE OF CURT SZYMANSKI, AQUA INVESTMENTS LTD
DATE: MARCH 2023 SCALE 1 INCH = 100 FEET

100 50 0 100 200 300 400

SILVER LINE SURVEY
P.O. BOX CT. 30364 LONG ISLAND
EMAIL: andrew.fox67@yahoo.com
TELEPHONE: (242) 357–1057